ALBERT DAY
GROUND FLOOR PLAN

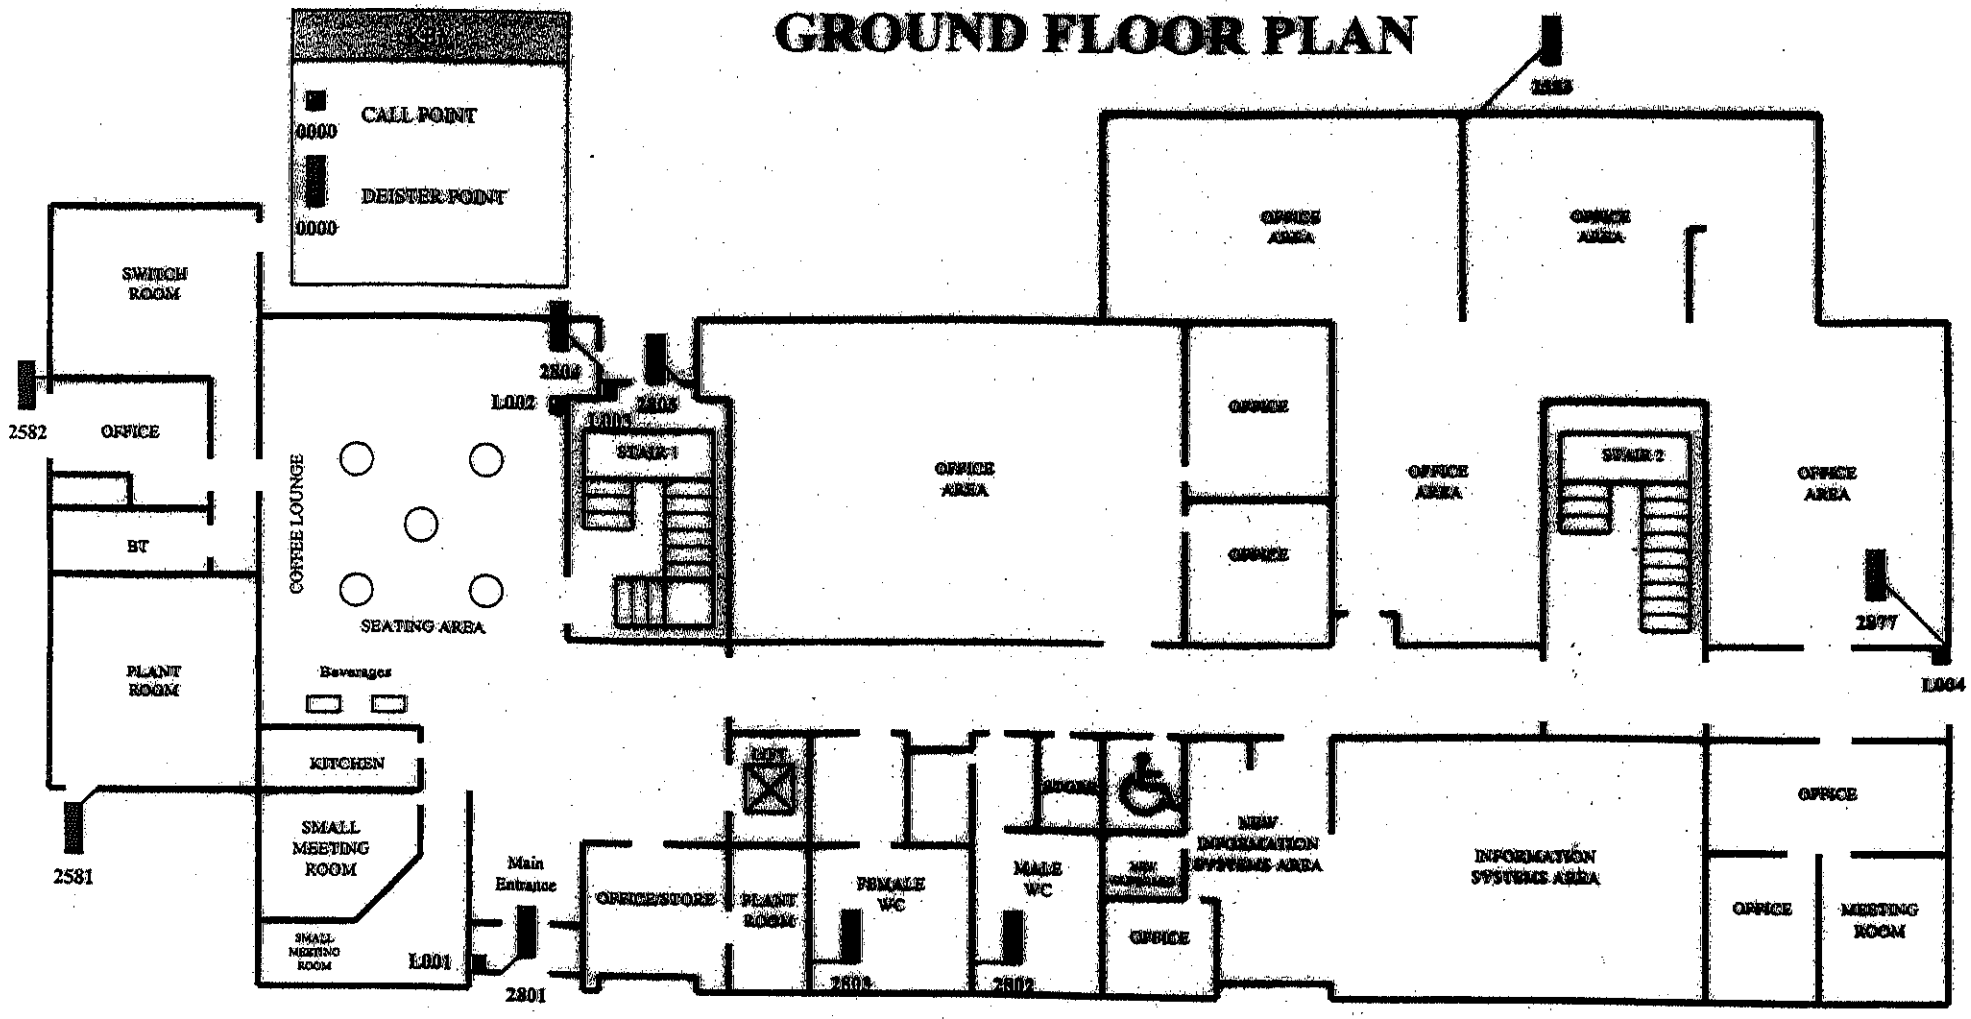

ALBERT DAY
FIRST FLOOR PLAN

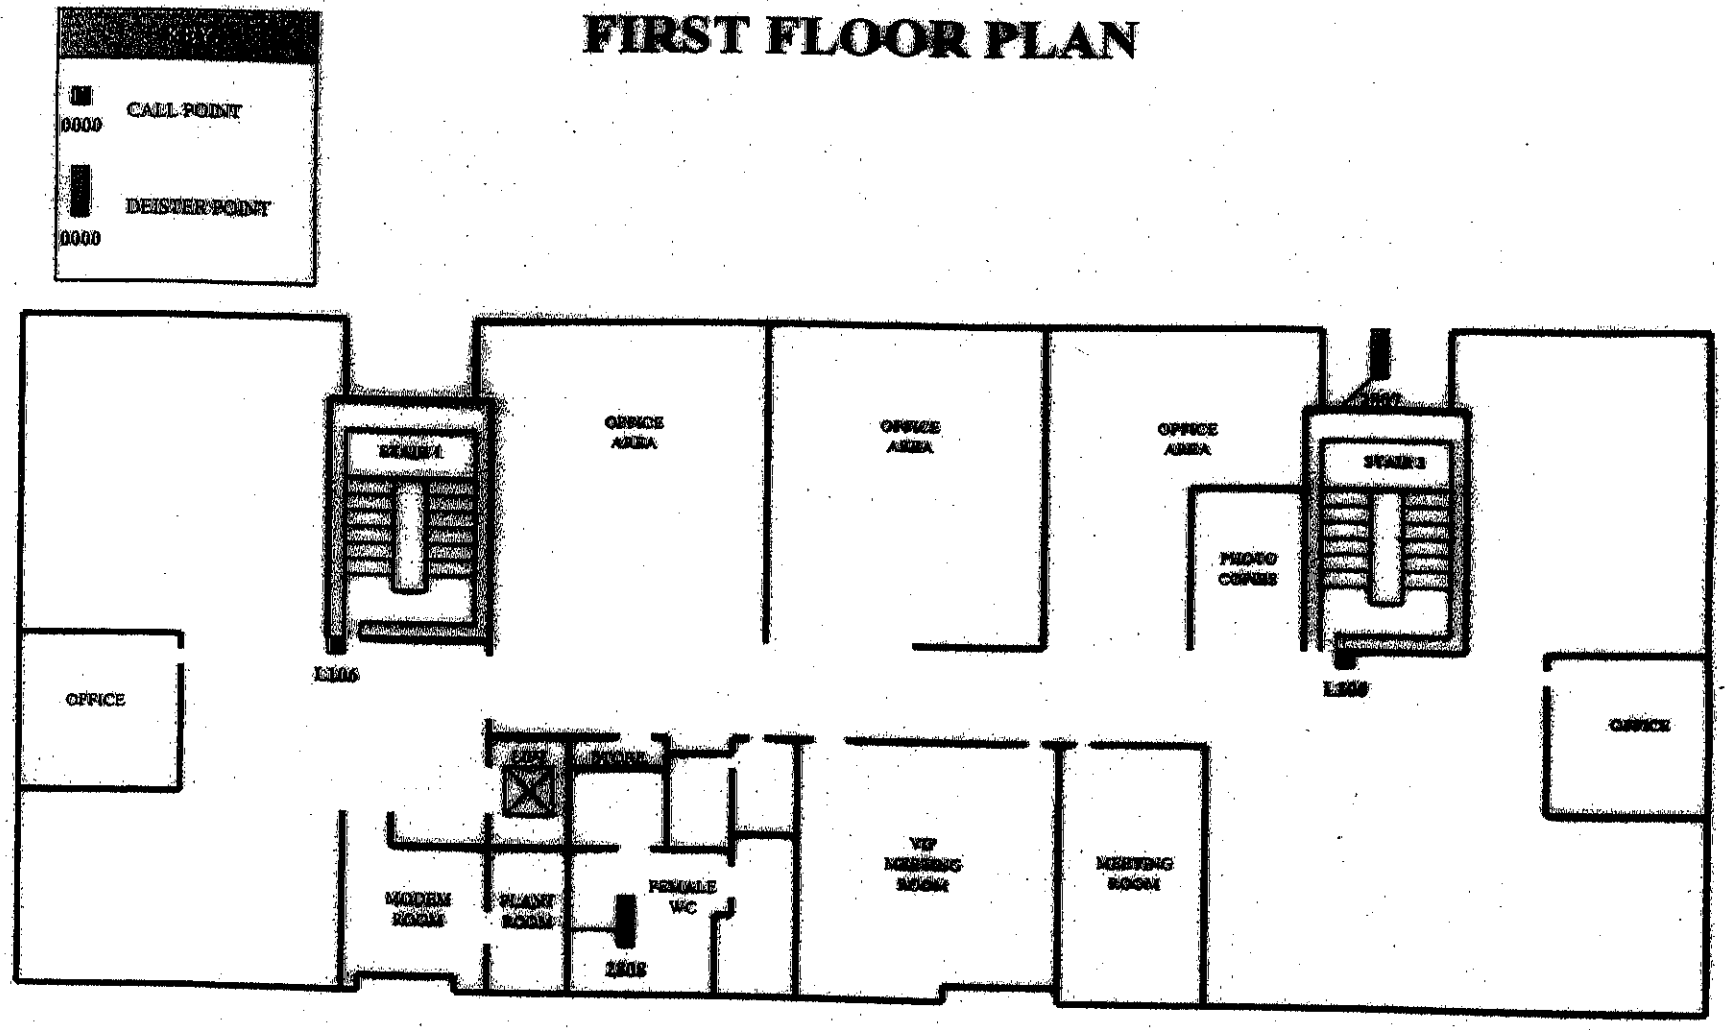

ALBERT DAY
SECOND FLOOR PLAN

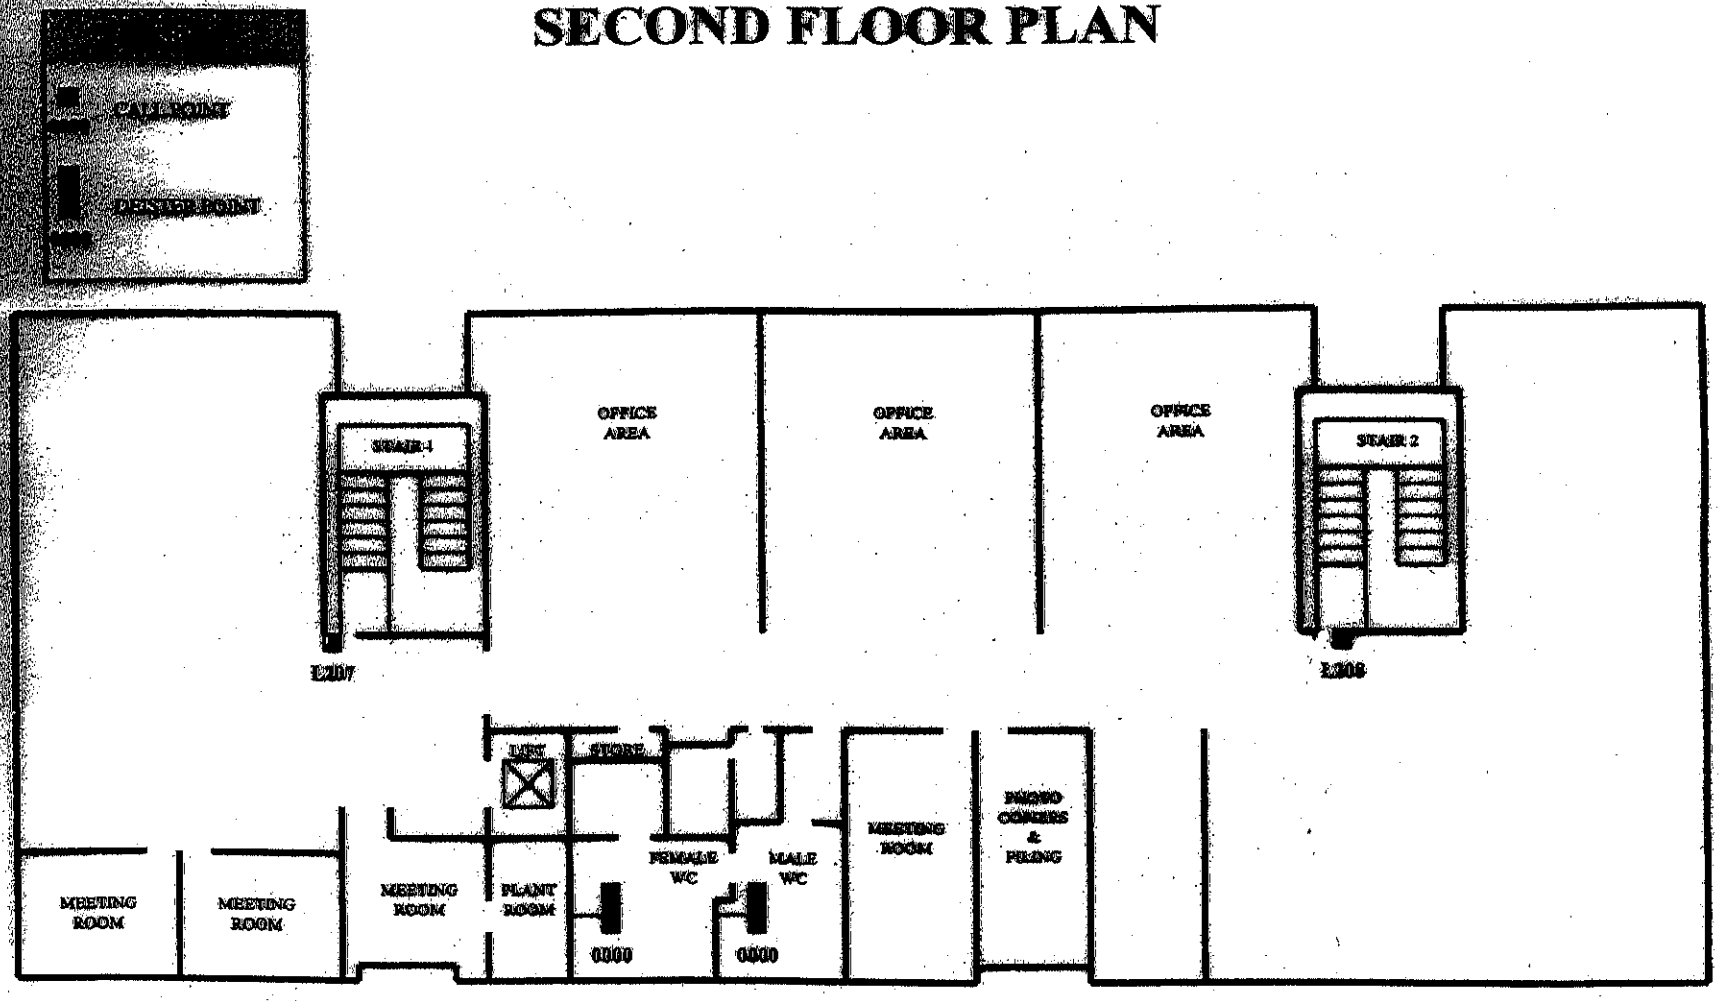

PEPYS RESTAURANT
GROUND FLOOR PLAN

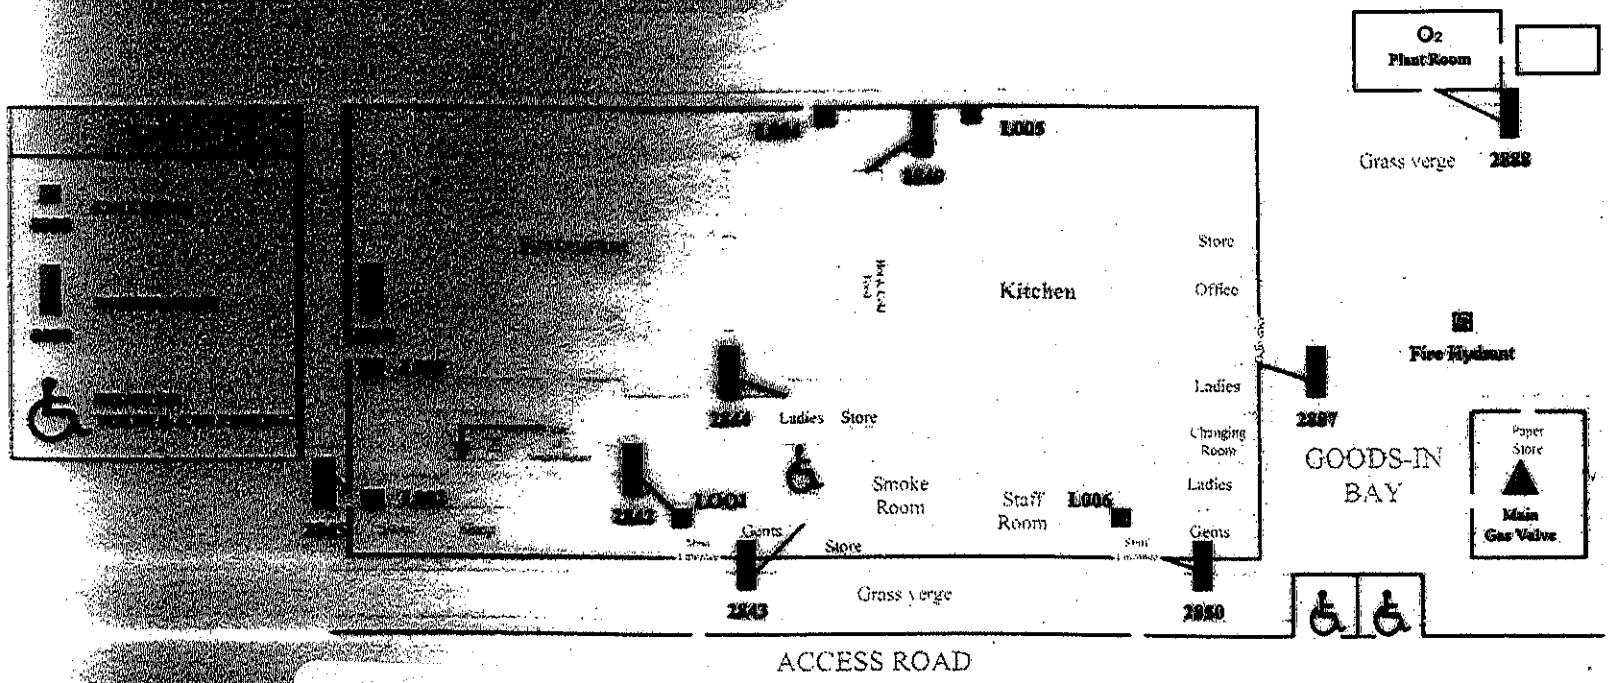

PEPYS RESTAURANT
LOWER GROUND FLOOR PLAN

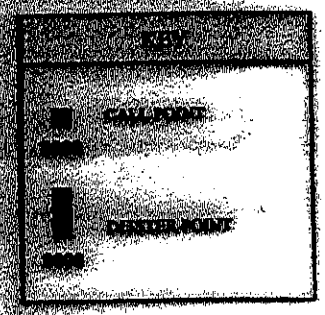

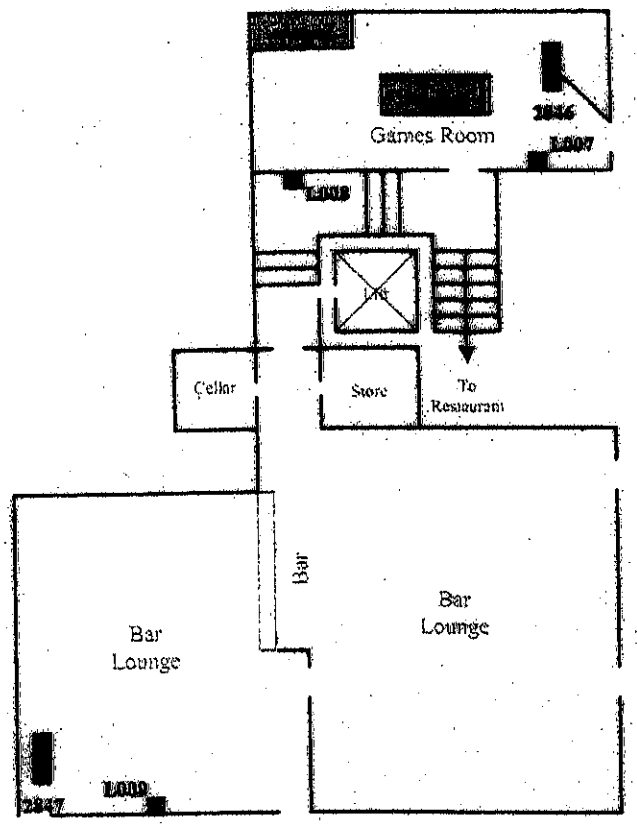

HANKY MORANT FLOOR PLAN

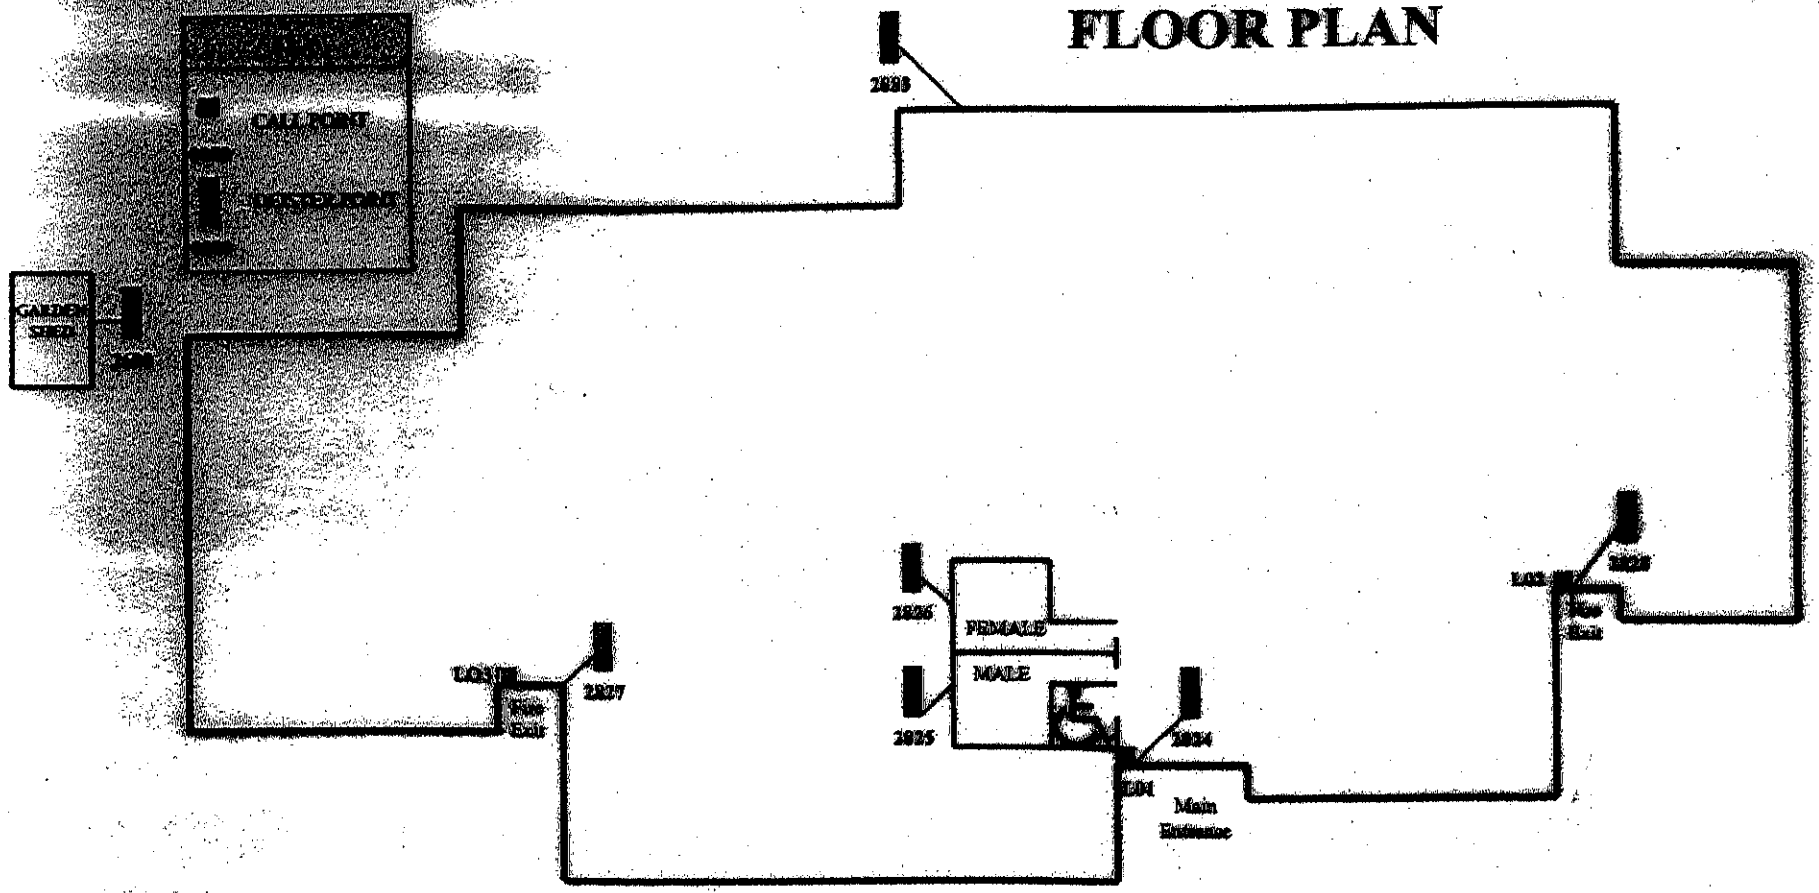

CHAUCER
FLOOR PLANS

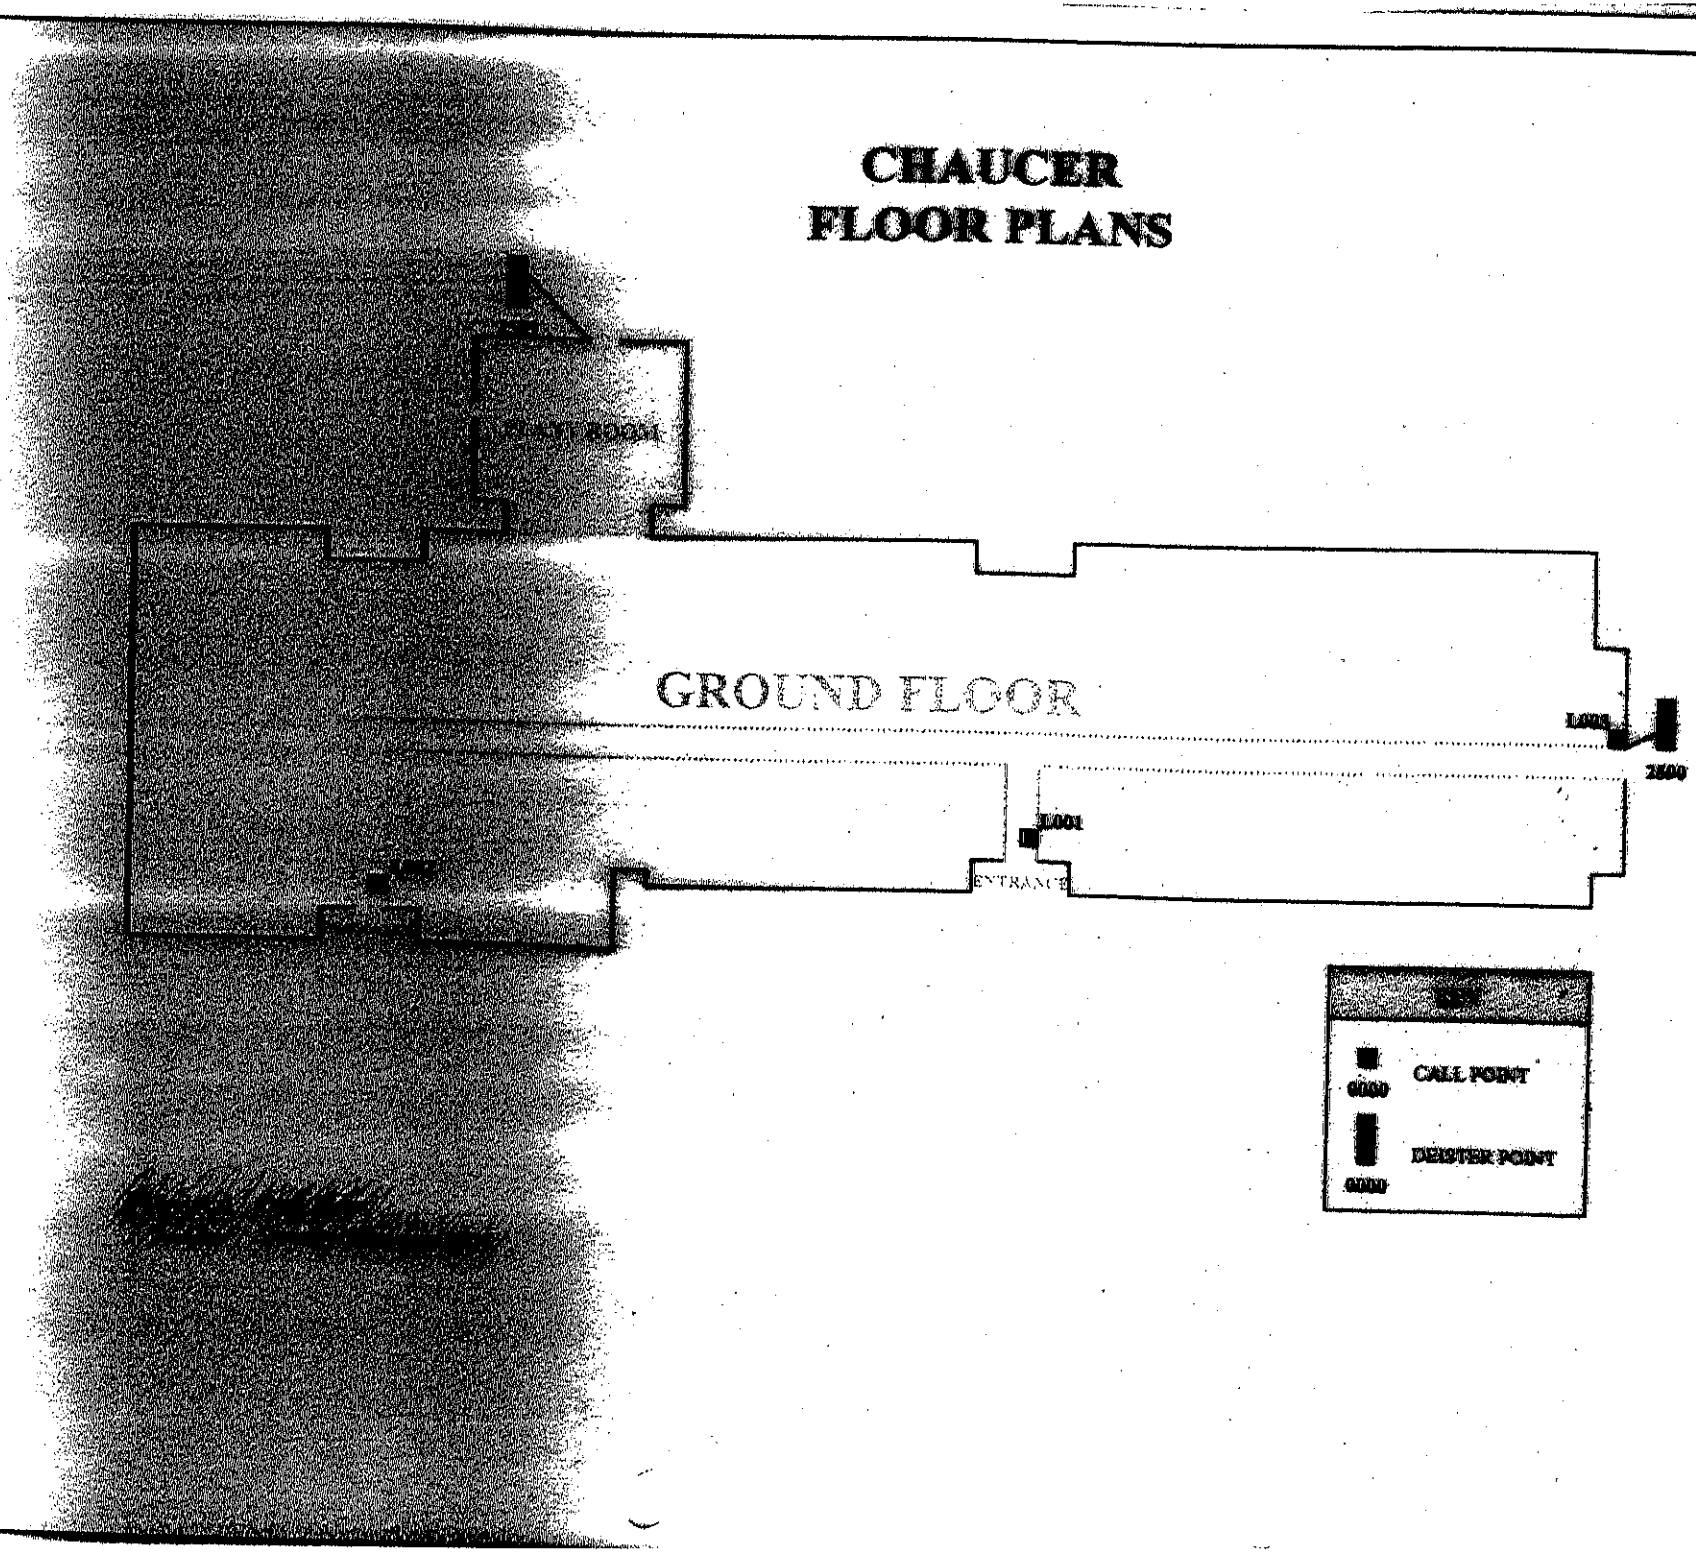

CHAUCER
FLOOR PLANS

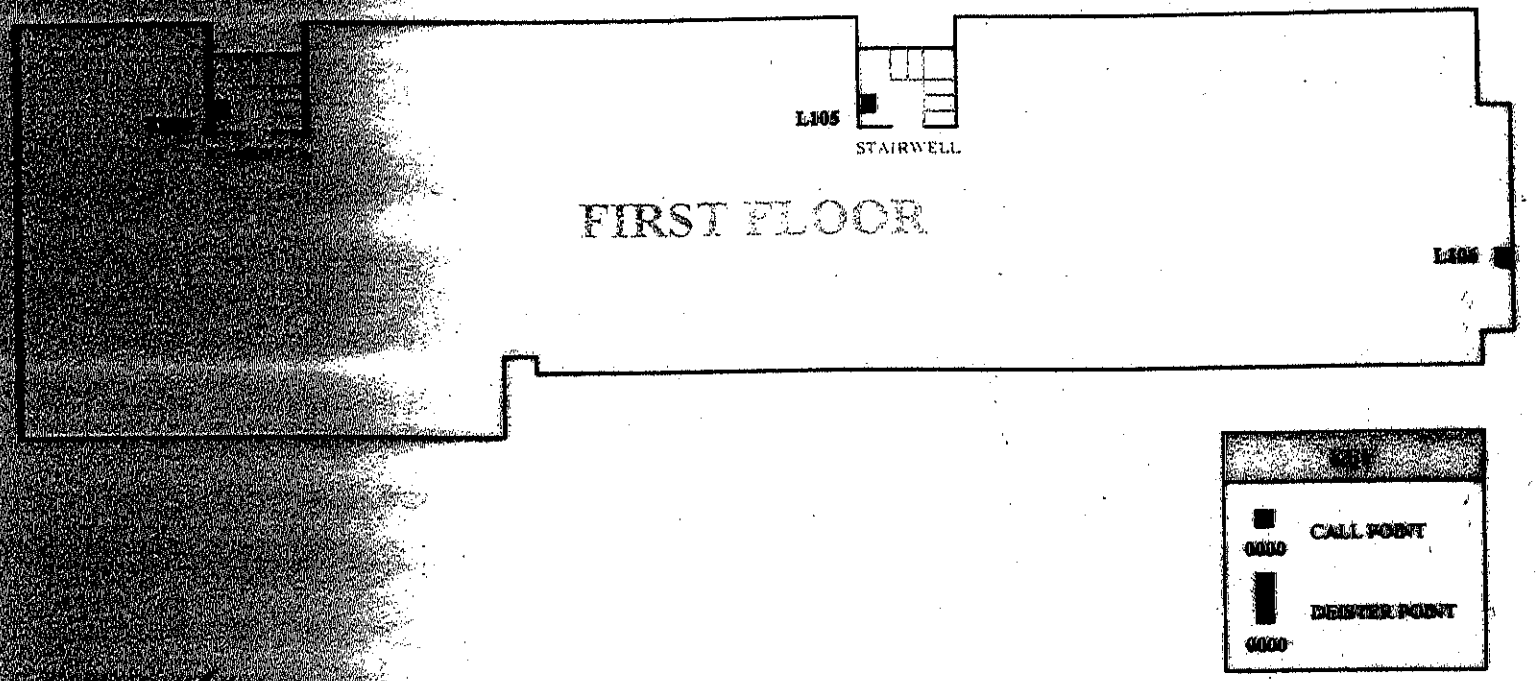
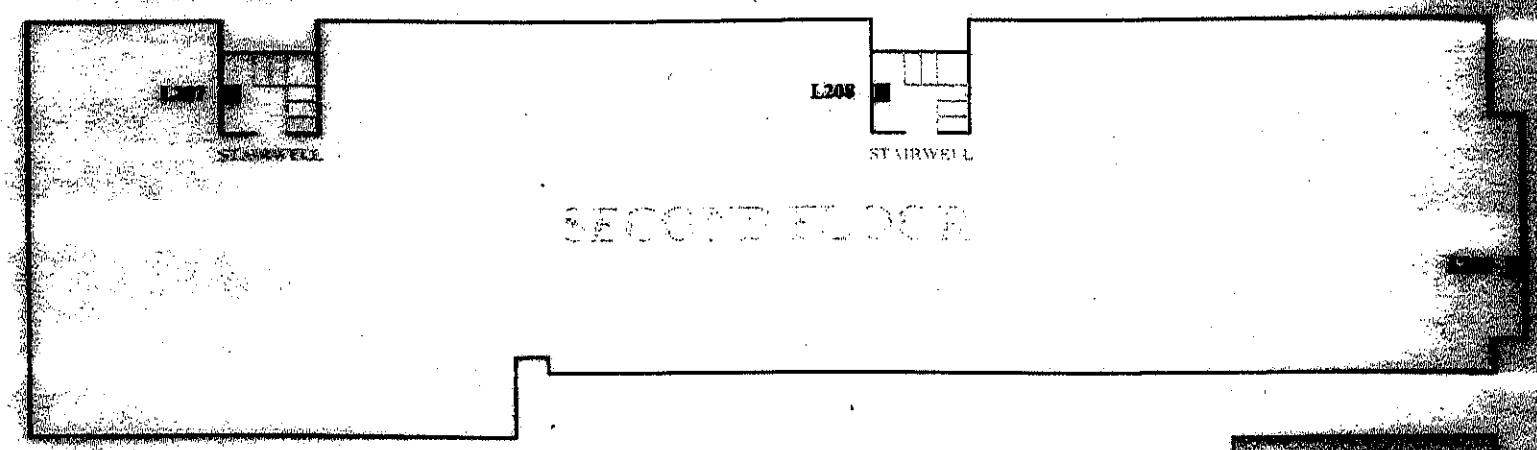
CHAUCER
FLOOR PLANS