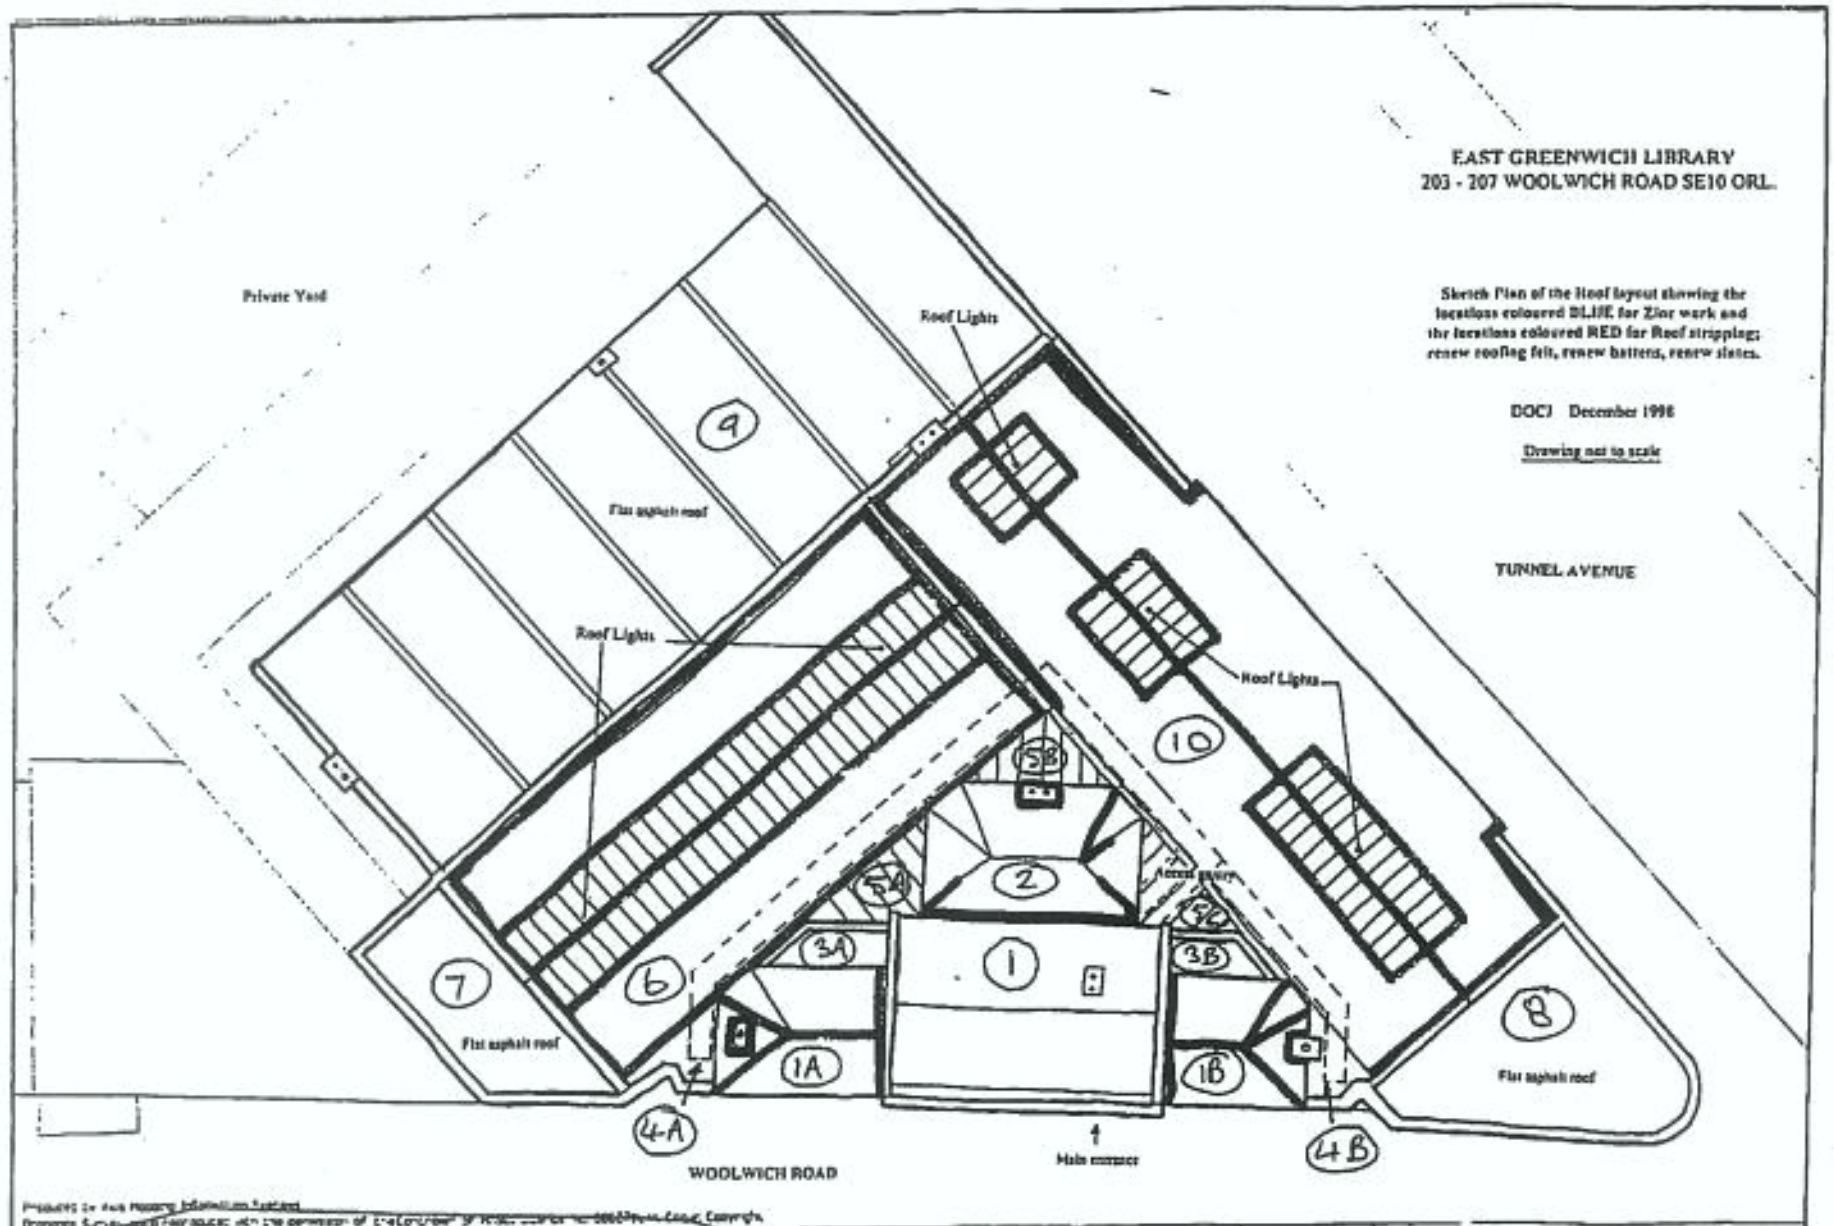
EAST GREENWICH LIBRARY
203 - 207 WOOLWICH ROAD SE10 ORL.
Sketch Plan of the Roof layout showing the locations coloured BLUE for Zinc work and the locations coloured RED for Roof stripping; renew roofing felt, renew battens, renew slates.
DOCJ December 1998
Drawing not to scale
Private Yard
Roof Lights
Flat asphalt roof
TUNNEL AVENUE
9
10
8
7
6
1
2
3A
3B
5A
5B
5C
1A
1B
4A
4B
WOOLWICH ROAD
Main entrance
GREENWICH COUNCIL
GREENWICH ENGINEERING AND PROPERTY MANAGEMENT
LONDON BOROUGH OF GREENWICH
Drawing No.
EGL 1