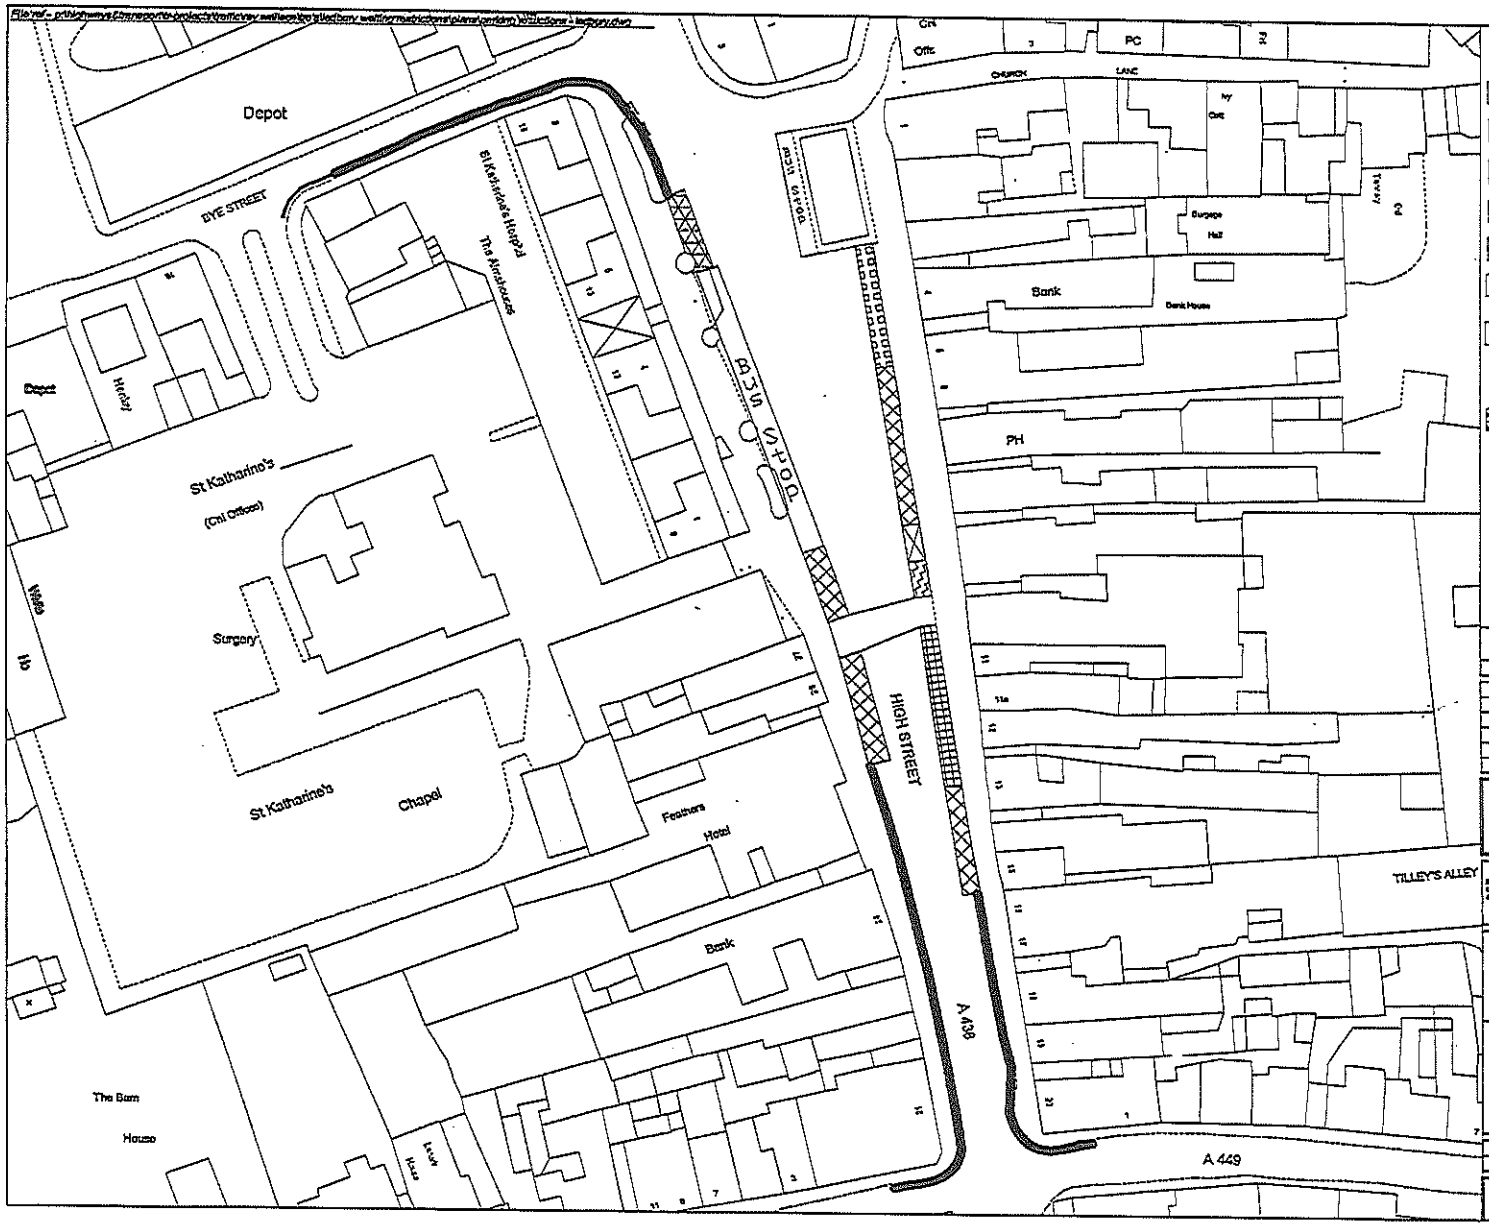

KEY

- Bus Stop — Bus Stop
- Existing waiting limited
- Existing disabled parking bay
- Motorcycles only parking
- Existing loading or unloading only
- T — Existing taxi rank 24 hour. - To be revoked
- Proposed reduction in prohibition of waiting element to 7am to 5pm on Tuesday & Saturdays
- Proposed limited waiting 8am - 6pm, Mon - Sat, 1 hour no return within 1 hour

Rev	Revision details	Chkd	Appd	Date
1	Changes to NWAAT	RW	RW	16/04/10

Drawn: J.T.	Preliminary ✓
Design: R.W.	For comment
Chkd: R.W.	For tender
Appd: R.W.	For construction
Date: Feb 2010	As constructed
	Other

Client: Herefordshire Council

Project Name: Ledbury Town Centre

Drawing Title: Traffic management
Proposed waiting restrictions

Original Drawing Size: A3
Scale: As Shown
Dimensions: -

Drawing No: HD/T/LED/1446/1-1
Rev: P0