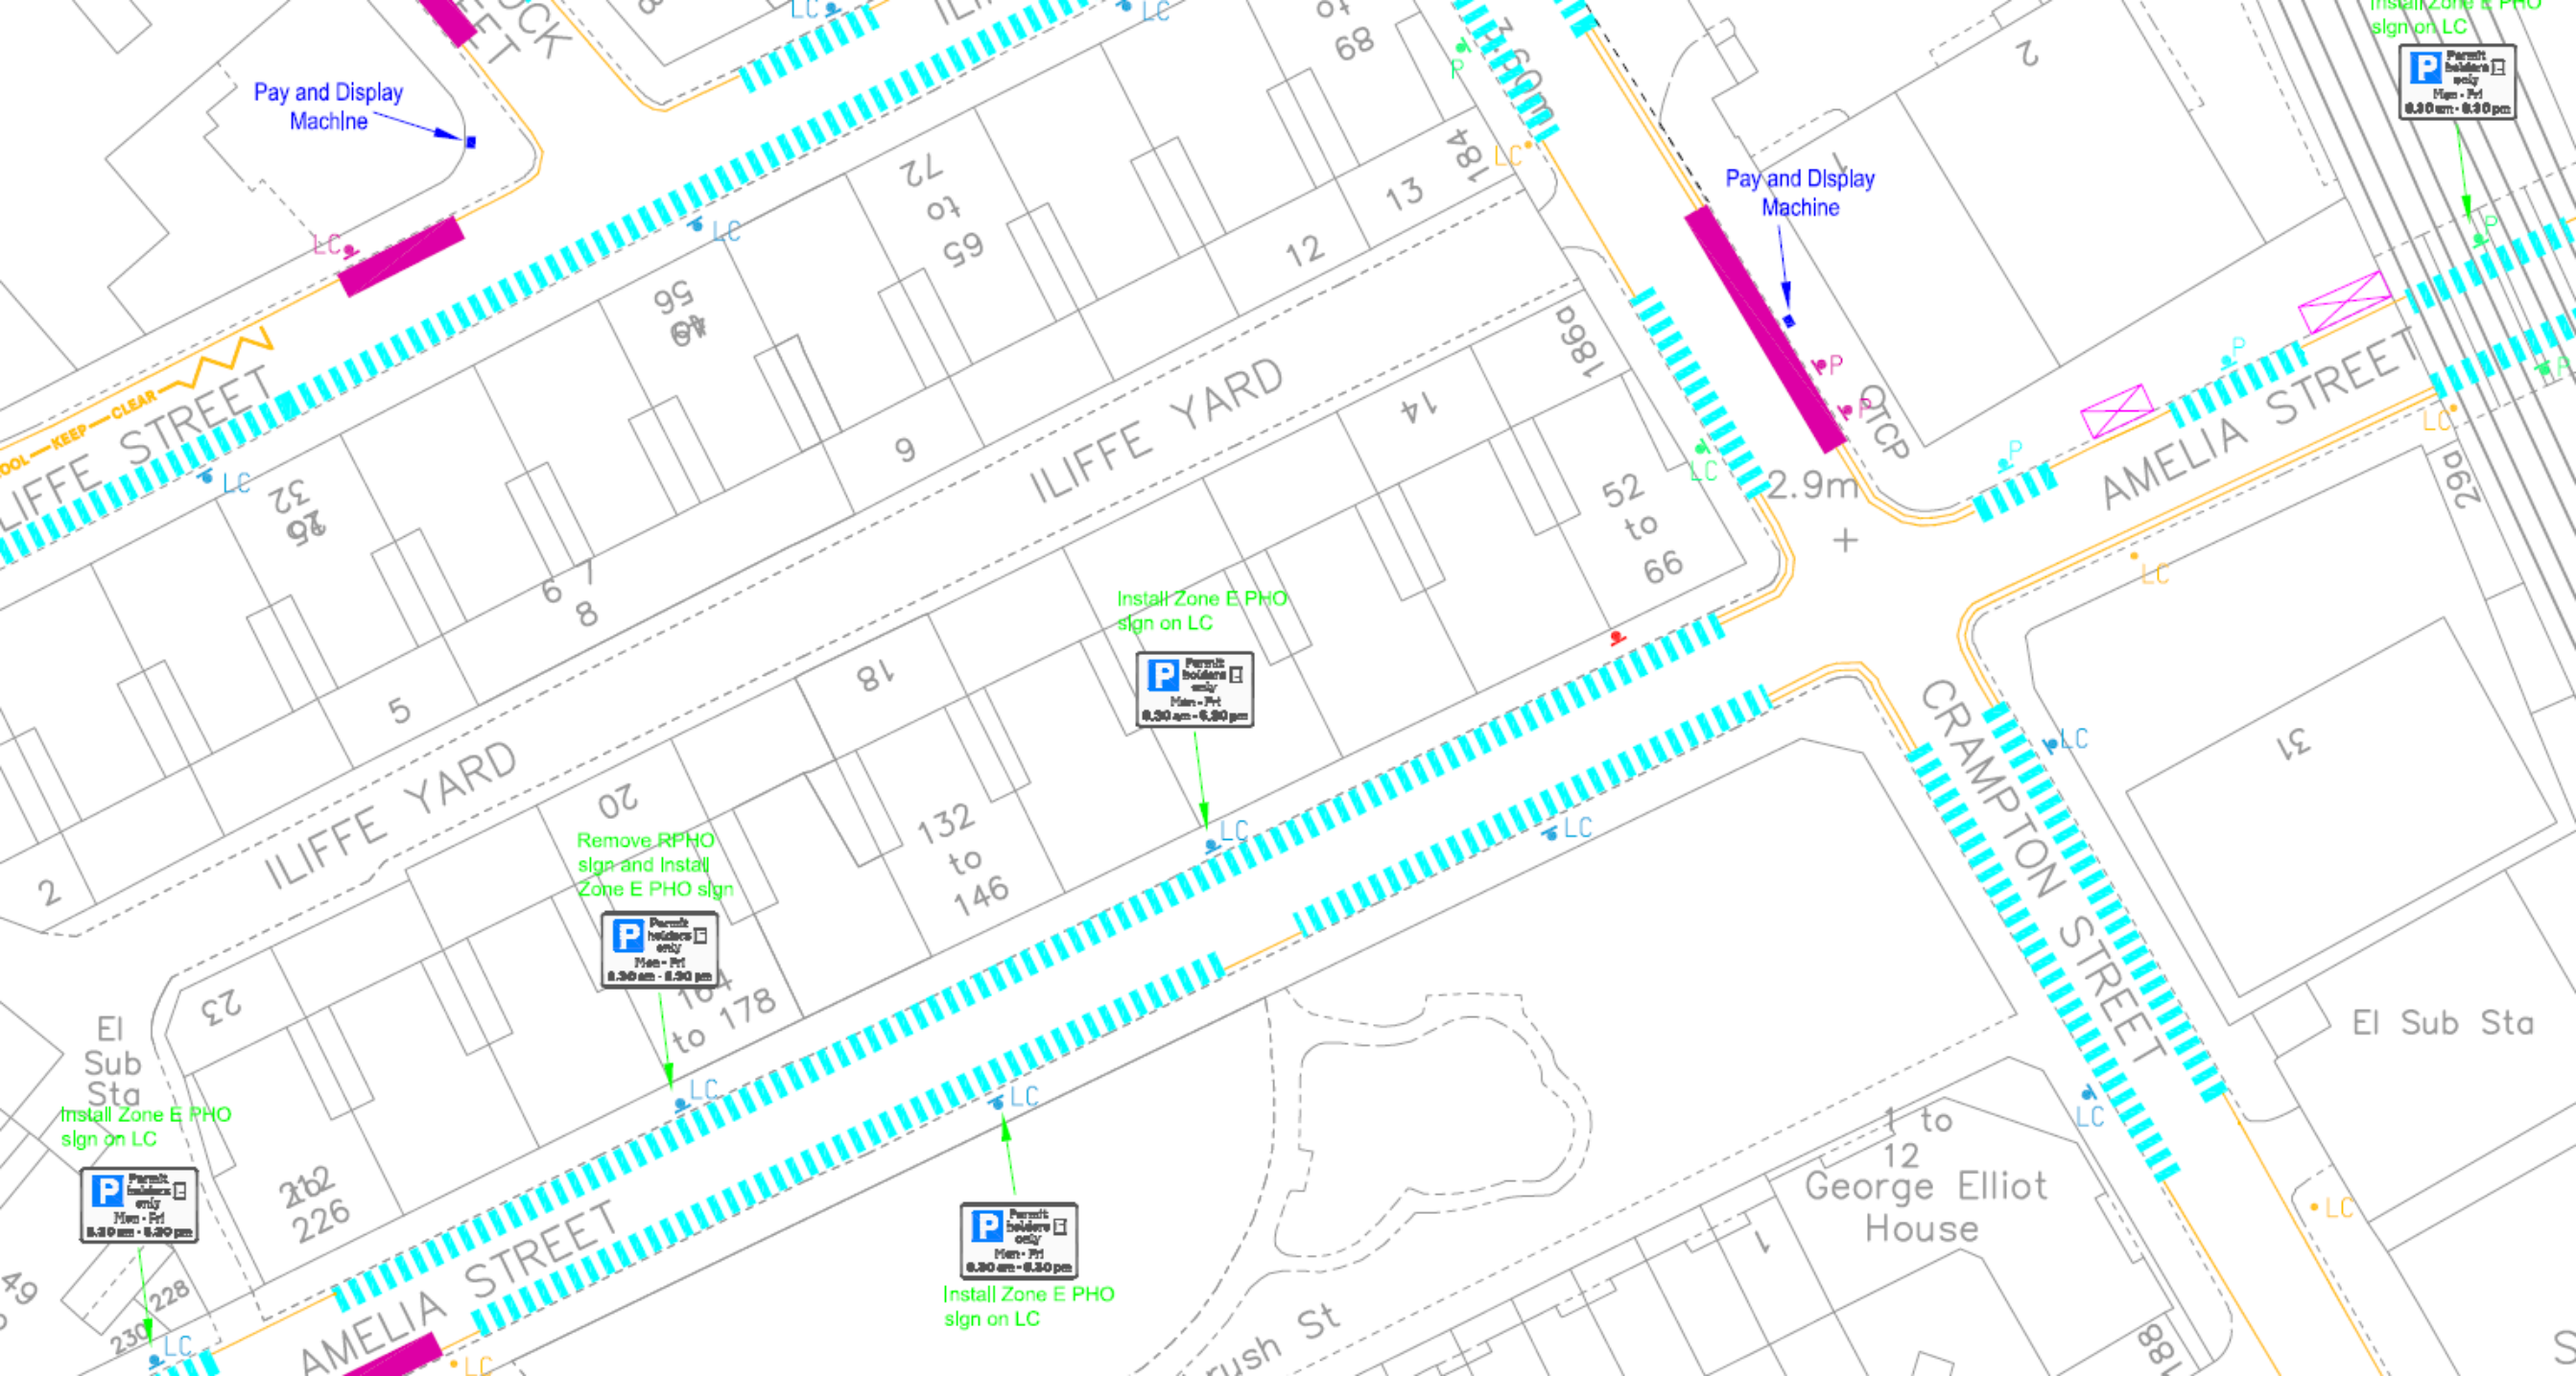
Pay and Display Machine
Pay and Display Machine
Install Zone E PHO sign on LC
Install Zone E PHO sign on LC
Remove RPHO sign and Install Zone E PHO sign
Install Zone E PHO sign on LC
Install Zone E PHO sign on LC
ILIFFE STREET
ILIFFE YARD
ILIFFE YARD
AMELIA STREET
AMELIA STREET
CRAMPTON STREET
George Elliot House
El Sub Sta
El Sub Sta
2.9m
LC
P